CERTIFICATE OF SURVEY NO. 1995

A RETRACEMENT SURVEY OF EXISTING LOTS IN THE TOWN OF WILSALL, AND OF AN EXISTING ADJACENT PARCEL SW 1/4 AND NW 1/4 OF SECTION 19, T3N, R9E, MPM PARK COUNTY, MONTANA

SCALE: 1 INCH = 60 FEET

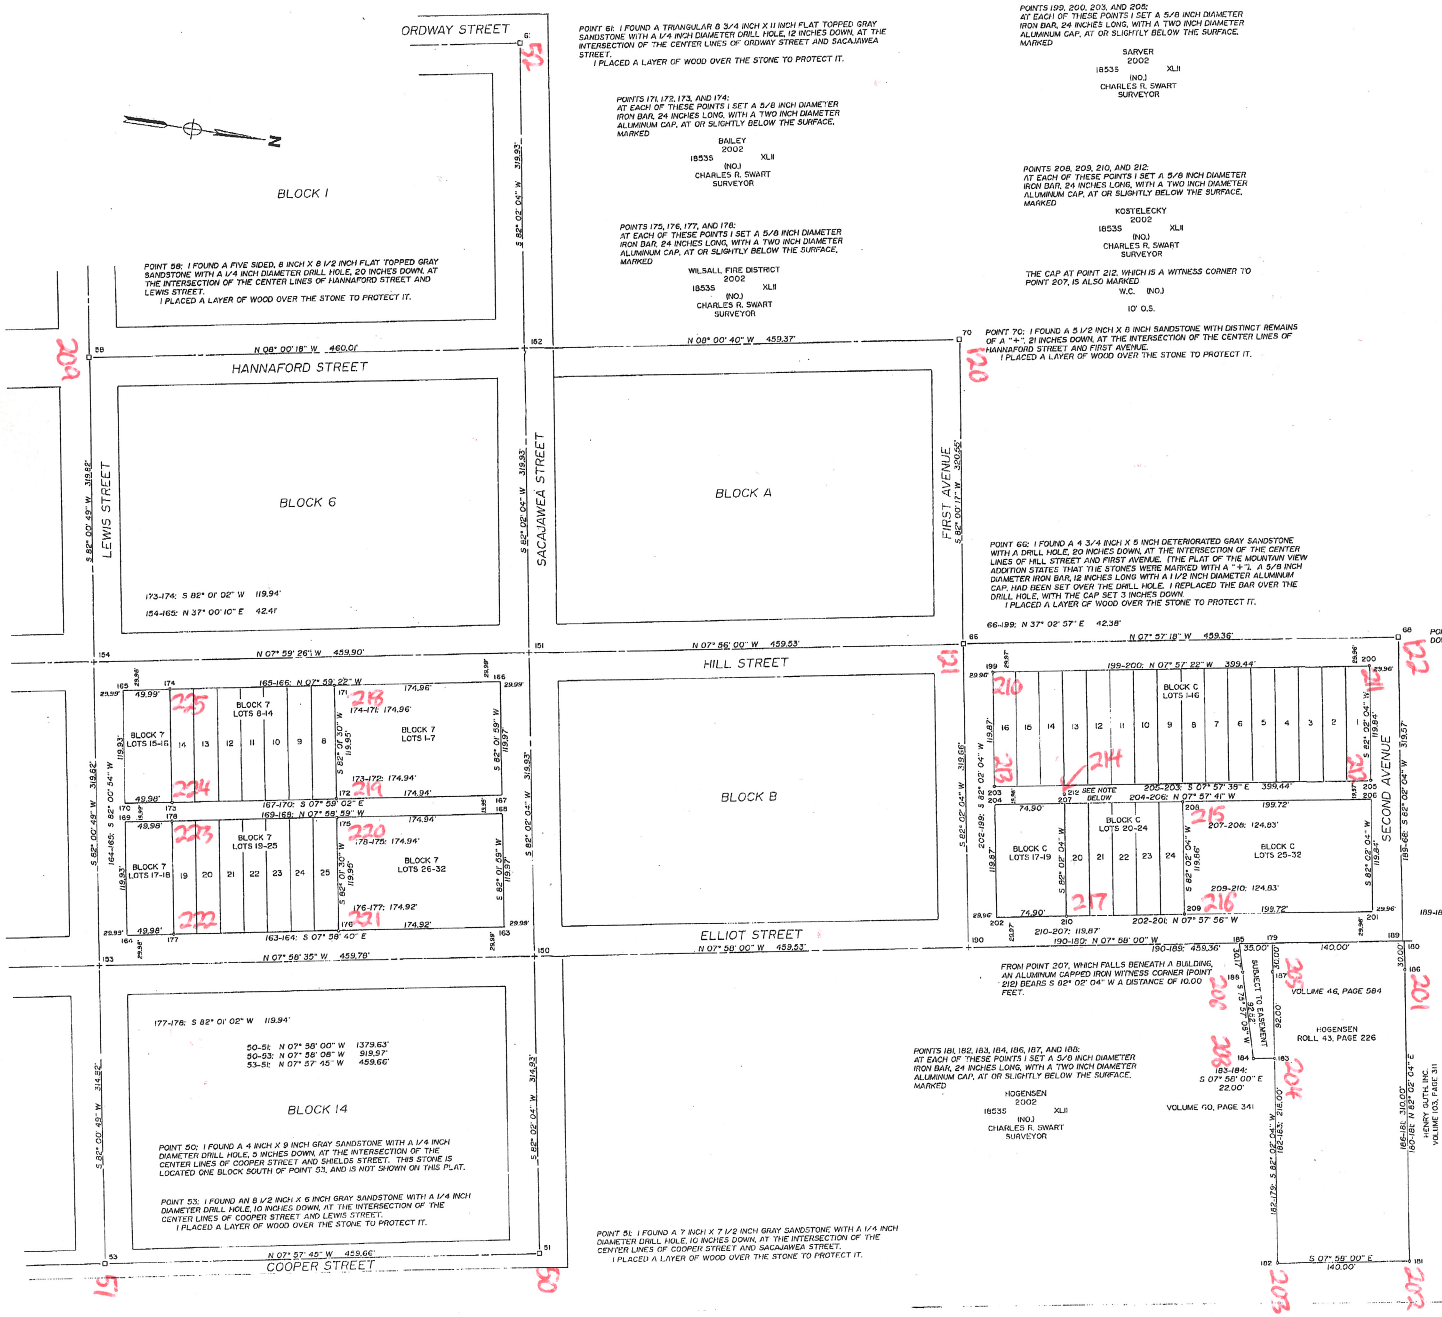

POINT 61: I FOUND A TRIANGULAR 8 3/4 INCH X 11 INCH FLAT TOPPED GRAY SANDSTONE WITH A 1/4 INCH DIAMETER DRILL HOLE, 12 INCHES DOWN, AT THE INTERSECTION OF THE CENTER LINES OF ORDWAY STREET AND SACAJAWEA STREET.
I PLACED A LAYER OF WOOD OVER THE STONE TO PROTECT IT.

POINTS 171, 172, 173, AND 174:
AT EACH OF THESE POINTS I SET A 5/8 INCH DIAMETER IRON BAR, 24 INCHES LONG, WITH A TWO INCH DIAMETER ALUMINUM CAP, AT OR SLIGHTLY BELOW THE SURFACE, MARKED

BAILEY
2002
18535 XLII
(NO.)
CHARLES R. SWART
SURVEYOR

POINTS 175, 176, 177, AND 178:
AT EACH OF THESE POINTS I SET A 5/8 INCH DIAMETER IRON BAR, 24 INCHES LONG, WITH A TWO INCH DIAMETER ALUMINUM CAP, AT OR SLIGHTLY BELOW THE SURFACE, MARKED

WILSALL FIRE DISTRICT
2002
18535 XLII
(NO.)
CHARLES R. SWART
SURVEYOR

POINT 58: I FOUND A FIVE SIDED, 8 INCH X 8 1/2 INCH FLAT TOPPED GRAY SANDSTONE WITH A 1/4 INCH DIAMETER DRILL HOLE, 20 INCHES DOWN, AT THE INTERSECTION OF THE CENTER LINES OF HANNAFORD STREET AND LEWIS STREET.
I PLACED A LAYER OF WOOD OVER THE STONE TO PROTECT IT.

POINTS 199, 200, 203, AND 205:
AT EACH OF THESE POINTS I SET A 5/8 INCH DIAMETER IRON BAR, 24 INCHES LONG, WITH A TWO INCH DIAMETER ALUMINUM CAP, AT OR SLIGHTLY BELOW THE SURFACE, MARKED

SARVER
2002
18535 XLII
(NO.)
CHARLES R. SWART
SURVEYOR

POINTS 208, 209, 210, AND 212:
AT EACH OF THESE POINTS I SET A 5/8 INCH DIAMETER IRON BAR, 24 INCHES LONG, WITH A TWO INCH DIAMETER ALUMINUM CAP, AT OR SLIGHTLY BELOW THE SURFACE, MARKED

KOSTELECKY
2002
18535 XLII
(NO.)
CHARLES R. SWART
SURVEYOR

THE CAP AT POINT 212, WHICH IS A WITNESS CORNER TO POINT 207, IS ALSO MARKED
W.C. (NO.)
10' O.S.

POINT 70: I FOUND A 5 1/2 INCH X 8 INCH SANDSTONE WITH DISTINCT REMAINS OF A "+", 21 INCHES DOWN, AT THE INTERSECTION OF THE CENTER LINES OF HANNAFORD STREET AND FIRST AVENUE.
I PLACED A LAYER OF WOOD OVER THE STONE TO PROTECT IT.

POINT 66: I FOUND A 4 3/4 INCH X 5 INCH DETERIORATED GRAY SANDSTONE WITH A DRILL HOLE, 20 INCHES DOWN, AT THE INTERSECTION OF THE CENTER LINES OF HILL STREET AND FIRST AVENUE. (THE PLAT OF THE MOUNTAIN VIEW ADDITION STATES THAT THE STONES WERE MARKED WITH A "+"). A 5/8 INCH DIAMETER IRON BAR, 12 INCHES LONG WITH A 1 1/2 INCH DIAMETER ALUMINUM CAP, HAD BEEN SET OVER THE DRILL HOLE. I REPLACED THE BAR OVER THE DRILL HOLE, WITH THE CAP SET 3 INCHES DOWN.
I PLACED A LAYER OF WOOD OVER THE STONE TO PROTECT IT.

POINT 68: I FOUND A 5 INCH X 6 1/2 INCH HARD GRAY SANDSTONE WITH A NEAT "+", 12 INCHES DOWN, AT THE INTERSECTION OF THE CENTER LINES OF HILL STREET AND SECOND AVENUE.
I PLACED A LAYER OF WOOD OVER THE STONE TO PROTECT IT.

FROM POINT 207, WHICH FALLS BENEATH A BUILDING, AN ALUMINUM CAPPED IRON WITNESS CORNER (POINT 212) BEARS S 82° 02' 04" W A DISTANCE OF 10.00 FEET.

POINTS 181, 182, 183, 184, 186, 187, AND 188:
AT EACH OF THESE POINTS I SET A 5/8 INCH DIAMETER IRON BAR, 24 INCHES LONG, WITH A TWO INCH DIAMETER ALUMINUM CAP, AT OR SLIGHTLY BELOW THE SURFACE, MARKED

HOGENSEN
2002
18535 XLII
(NO.)
CHARLES R. SWART
SURVEYOR

POINT 50: I FOUND A 4 INCH X 9 INCH GRAY SANDSTONE WITH A 1/4 INCH DIAMETER DRILL HOLE, 5 INCHES DOWN, AT THE INTERSECTION OF THE CENTER LINES OF COOPER STREET AND SHIELDS STREET. THIS STONE IS LOCATED ONE BLOCK SOUTH OF POINT 53, AND IS NOT SHOWN ON THIS PLAT.

POINT 53: I FOUND AN 8 1/2 INCH X 6 INCH GRAY SANDSTONE WITH A 1/4 INCH DIAMETER DRILL HOLE, 10 INCHES DOWN, AT THE INTERSECTION OF THE CENTER LINES OF COOPER STREET AND LEWIS STREET.
I PLACED A LAYER OF WOOD OVER THE STONE TO PROTECT IT.

POINT 51: I FOUND A 7 INCH X 7 1/2 INCH GRAY SANDSTONE WITH A 1/4 INCH DIAMETER DRILL HOLE, 10 INCHES DOWN, AT THE INTERSECTION OF THE CENTER LINES OF COOPER STREET AND SACAJAWEA STREET.
I PLACED A LAYER OF WOOD OVER THE STONE TO PROTECT IT.

BEARINGS ARE BASED ON THE RECORD BEARING OF N 07° 58' W OF THE LINE BETWEEN THE FOUND STONE AT THE INTERSECTION OF COOPER STREET AND SHIELDS STREET (POINT 50) AND THE FOUND STONE AT THE INTERSECTION OF COOPER STREET AND SACAJAWEA STREET (POINT 51).

THESE SURVEYS WERE REQUESTED BY THE WILSALL RURAL FIRE DISTRICT (LOTS 19-25, BLOCK 7 OF THE ORIGINAL TOWNSITE OF WILSALL), KENNETH B. BAILEY (LOTS 8-14, BLOCK 7), CALVIN D. SARVER (LOTS 1-16, BLOCK C OF MOUNTAIN VIEW ADDITION TO WILSALL), DENNIS KOSTELECKY (LOTS 20-24, BLOCK C), AND JOHN HOGENSEN (PARCEL DESCRIBED ON ROLL 43, PAGE 226).

THIS SURVEY WAS PERFORMED TO LOCATE THE BOUNDARIES OF EXISTING LOTS IN THE TOWN OF WILSALL AND THE BOUNDARY OF AN EXISTING PARCEL ADJACENT TO THE TOWN OF WILSALL.

This certificate of survey has been examined, and is accepted for filing.

VICE- Richard G. Murphy
Chairman, Board of County Commissioners, Park County, Montana

I, DENISE NELSON, Clerk and Recorder of Park County, Montana, do hereby certify that this instrument was filed in my office at 3:05 o'clock P. M. this 30 day of July, A.D. 2002, and recorded as Certificate of Survey No. 1995, Records of the Clerk and Recorder, Park County, Montana.

Doc # 327501

Clerk and Recorder

I, CHARLES R. SWART, a Land Surveyor registered under the laws of the State of Montana, have personally performed the survey shown on this plat.

IN WITNESS WHEREOF I have hereunto set my hand and seal this 25th day of July, A.D. 2002.

[signature]

Montana Registration No. 18535

1746

(201-206)
208-225
(120-122)
(50-52)